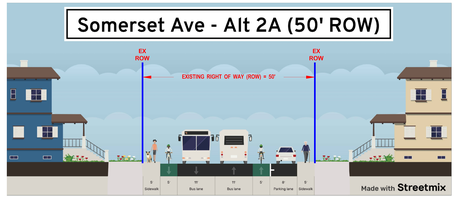

CONCEPTUAL LAYOUT - SUBJECT TO CHANGE

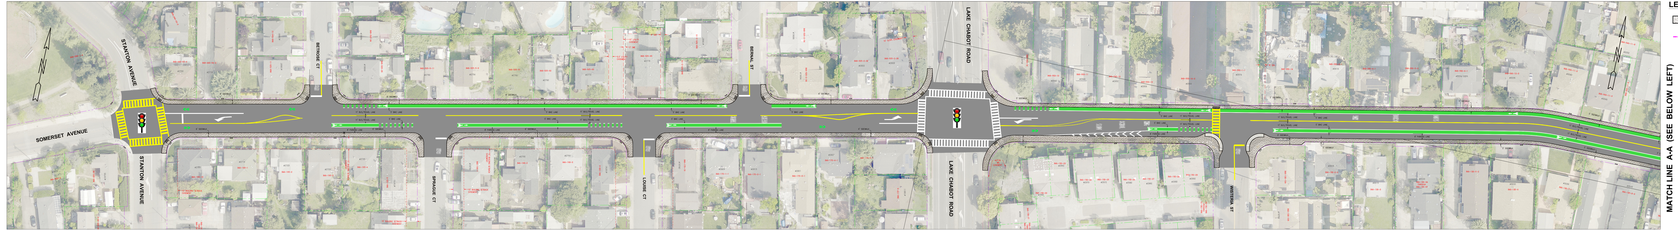

LEGEND:

NEW CONCRETE SIDEWALK, CURB, AND GUTTER

RIGHT-OF-WAY

Public Works Agency
Alameda County

NOT TO SCALE